




1 RESTROOM FLOOR PATTERN PLAN
 ID2.4G|ID2.10
 ID2.4W SCALE: 1/4" = 1'-0"

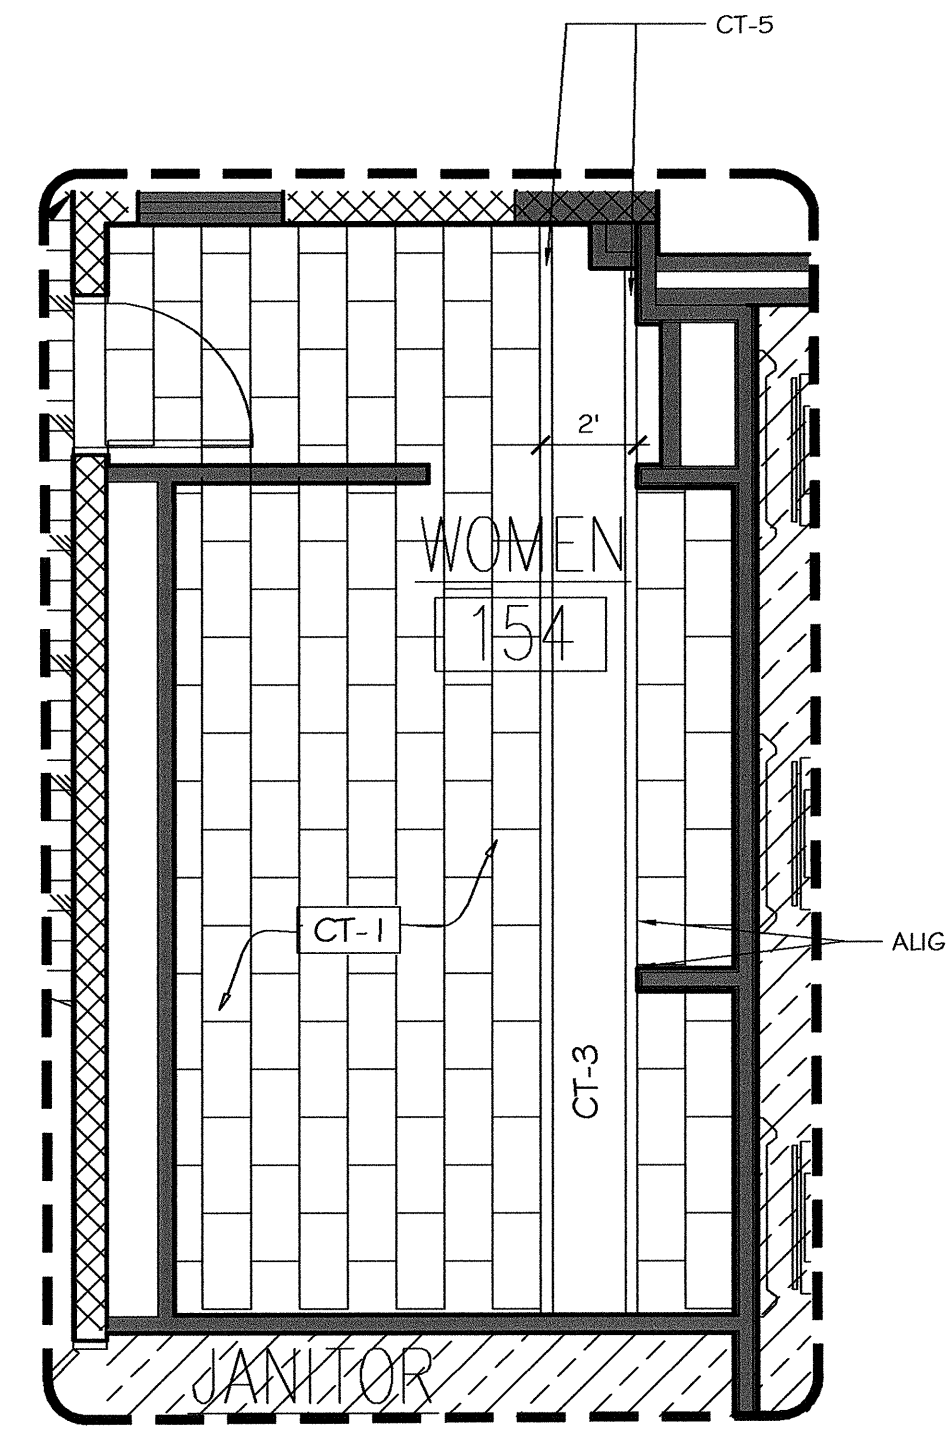


2 RESTROOM FLOOR PATTERN PLAN
 ID2.8G|ID2.10
 ID2.8W SCALE: 1/4" = 1'-0"

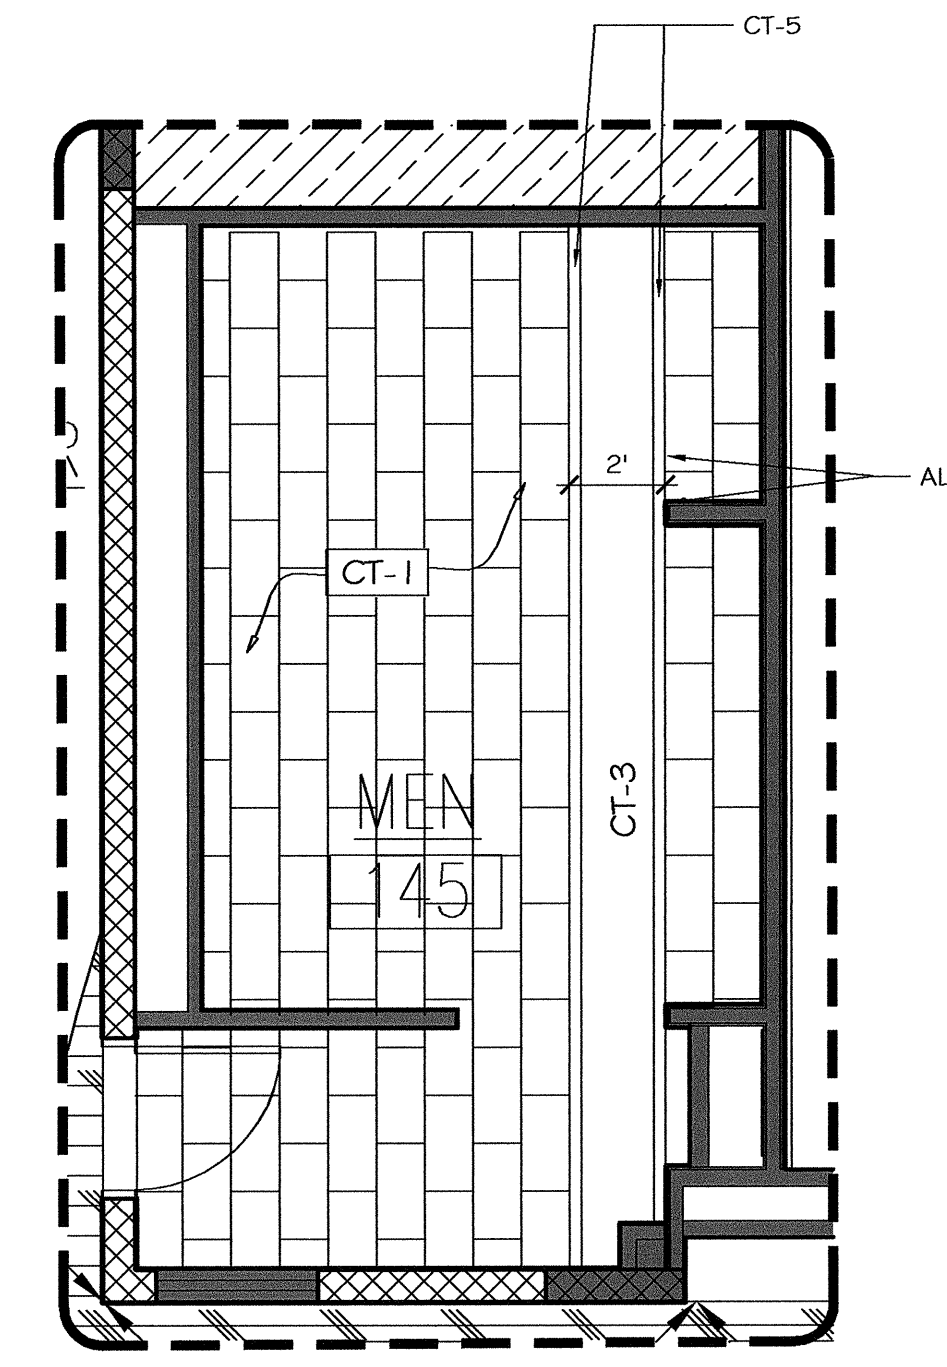


3 RESTROOM FLOOR PATTERN PLAN
 ID2.8G|ID2.10
 ID2.8W SCALE: 1/4" = 1'-0"

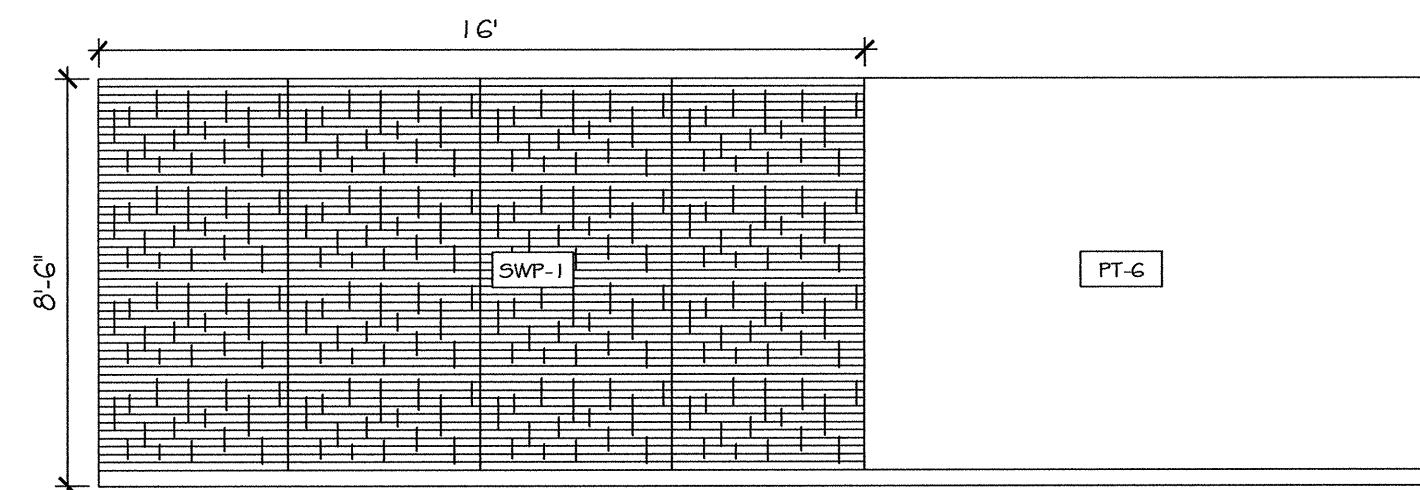

4 SCULPTED WALL PANEL ELEVATION
 ID2.3G|ID2.10
 ID2.3W SCALE: 1/4" = 1'-0"

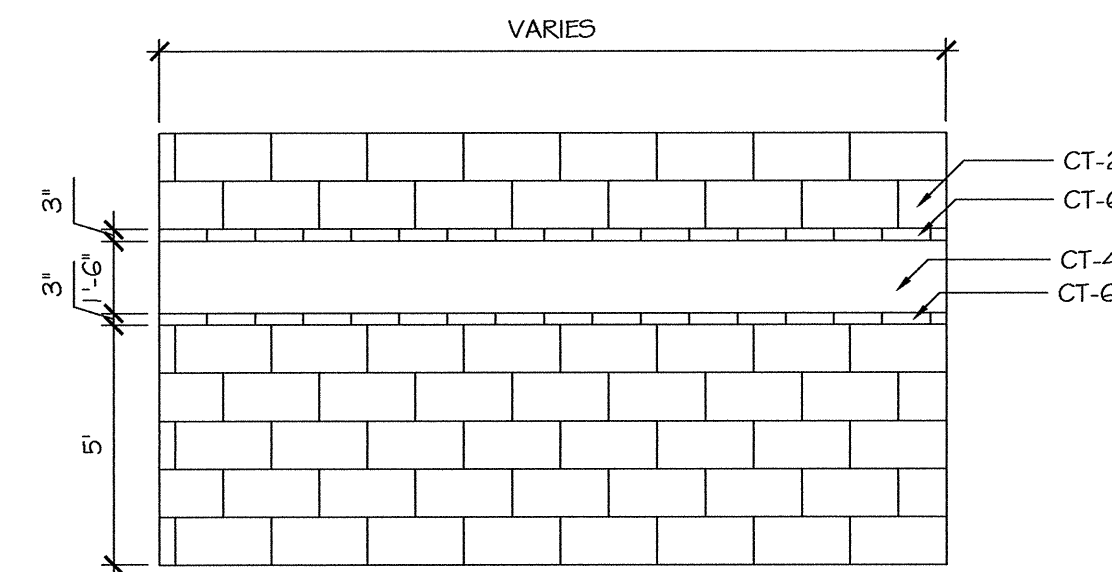

5 TYP. RESTROOM WETWALL ELEVATION
 ID2.3G|ID2.10
 ID2.3W SCALE: 1/4" = 1'-0"

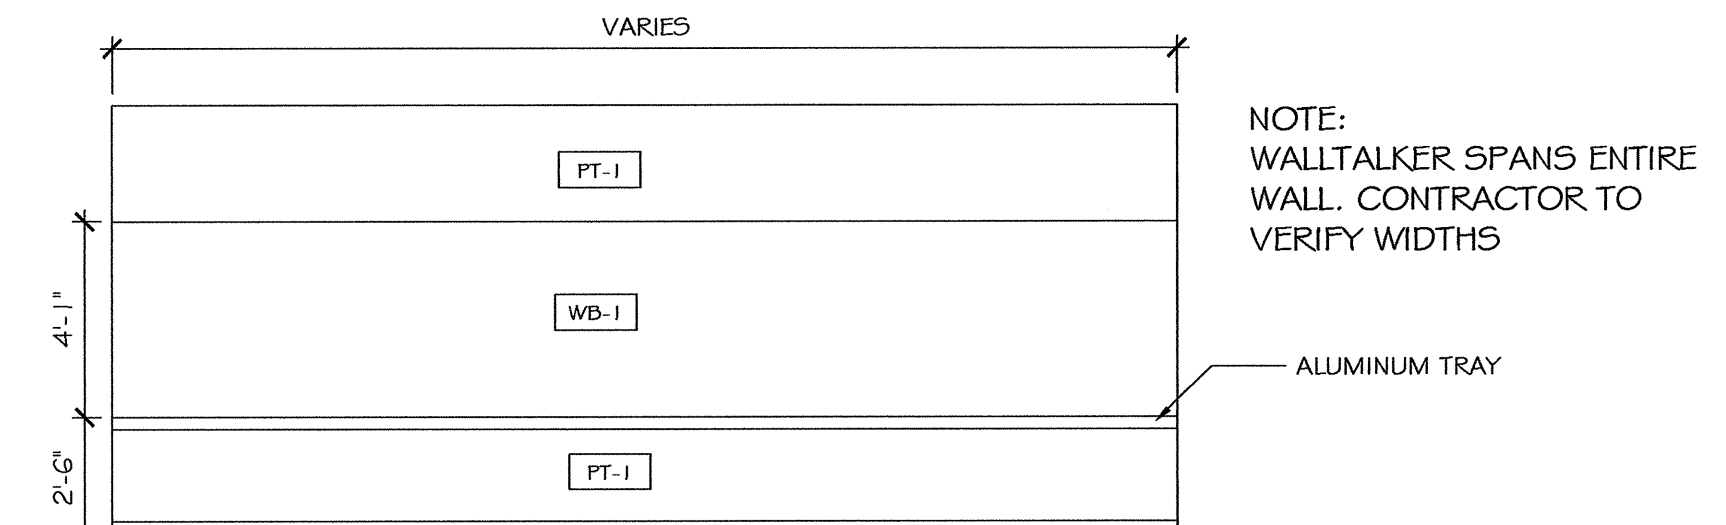

6 TYPICAL DRY ERASE ELEVATION
 ID2.3G|ID2.10
 ID2.3W SCALE: 1/4" = 1'-0"

KSA

Interior Design
 Paul Office Box 2125
 Glen Allen, VA 23055
 P: 804.527.0131
 F: 804.527.0823
 ksainteriors.com

nbij ARCHITECTURE
 A Professional Limited Company
 GROVE PARK SQUARE
 11537-B NUCKOLS ROAD
 Richmond, Virginia 23059
 ☎ (804) 273-9811 fax: (804) 273-9843

nbij
 ARCHITECTURE

**RAPPAHANNOCK
 COMMUNITY COLLEGE
 CAMPUS RENOVATIONS
 WARSAW + GLENN'S, VIRGINIA
 PC: 260-17712**

**GLENN'S & WARSAW CAMPUSES
 INTERIOR ELEVATIONS & RESTROOM FLOOR
 DETAILS**

Date:	JAN. 13, 2010
REVISIONS	
NO.	DATE

COMMONWEALTH OF VIRGINIA
 STEPHEN FLOYD
 11/19/2010
 ARCHITECT

Sheet
ID2.10
 File Number
 09004-GLENN'S-SHT-CDSE